







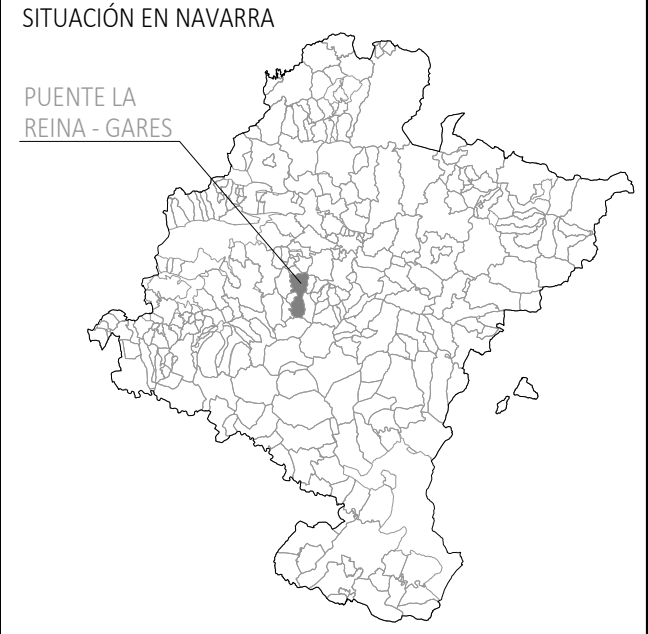

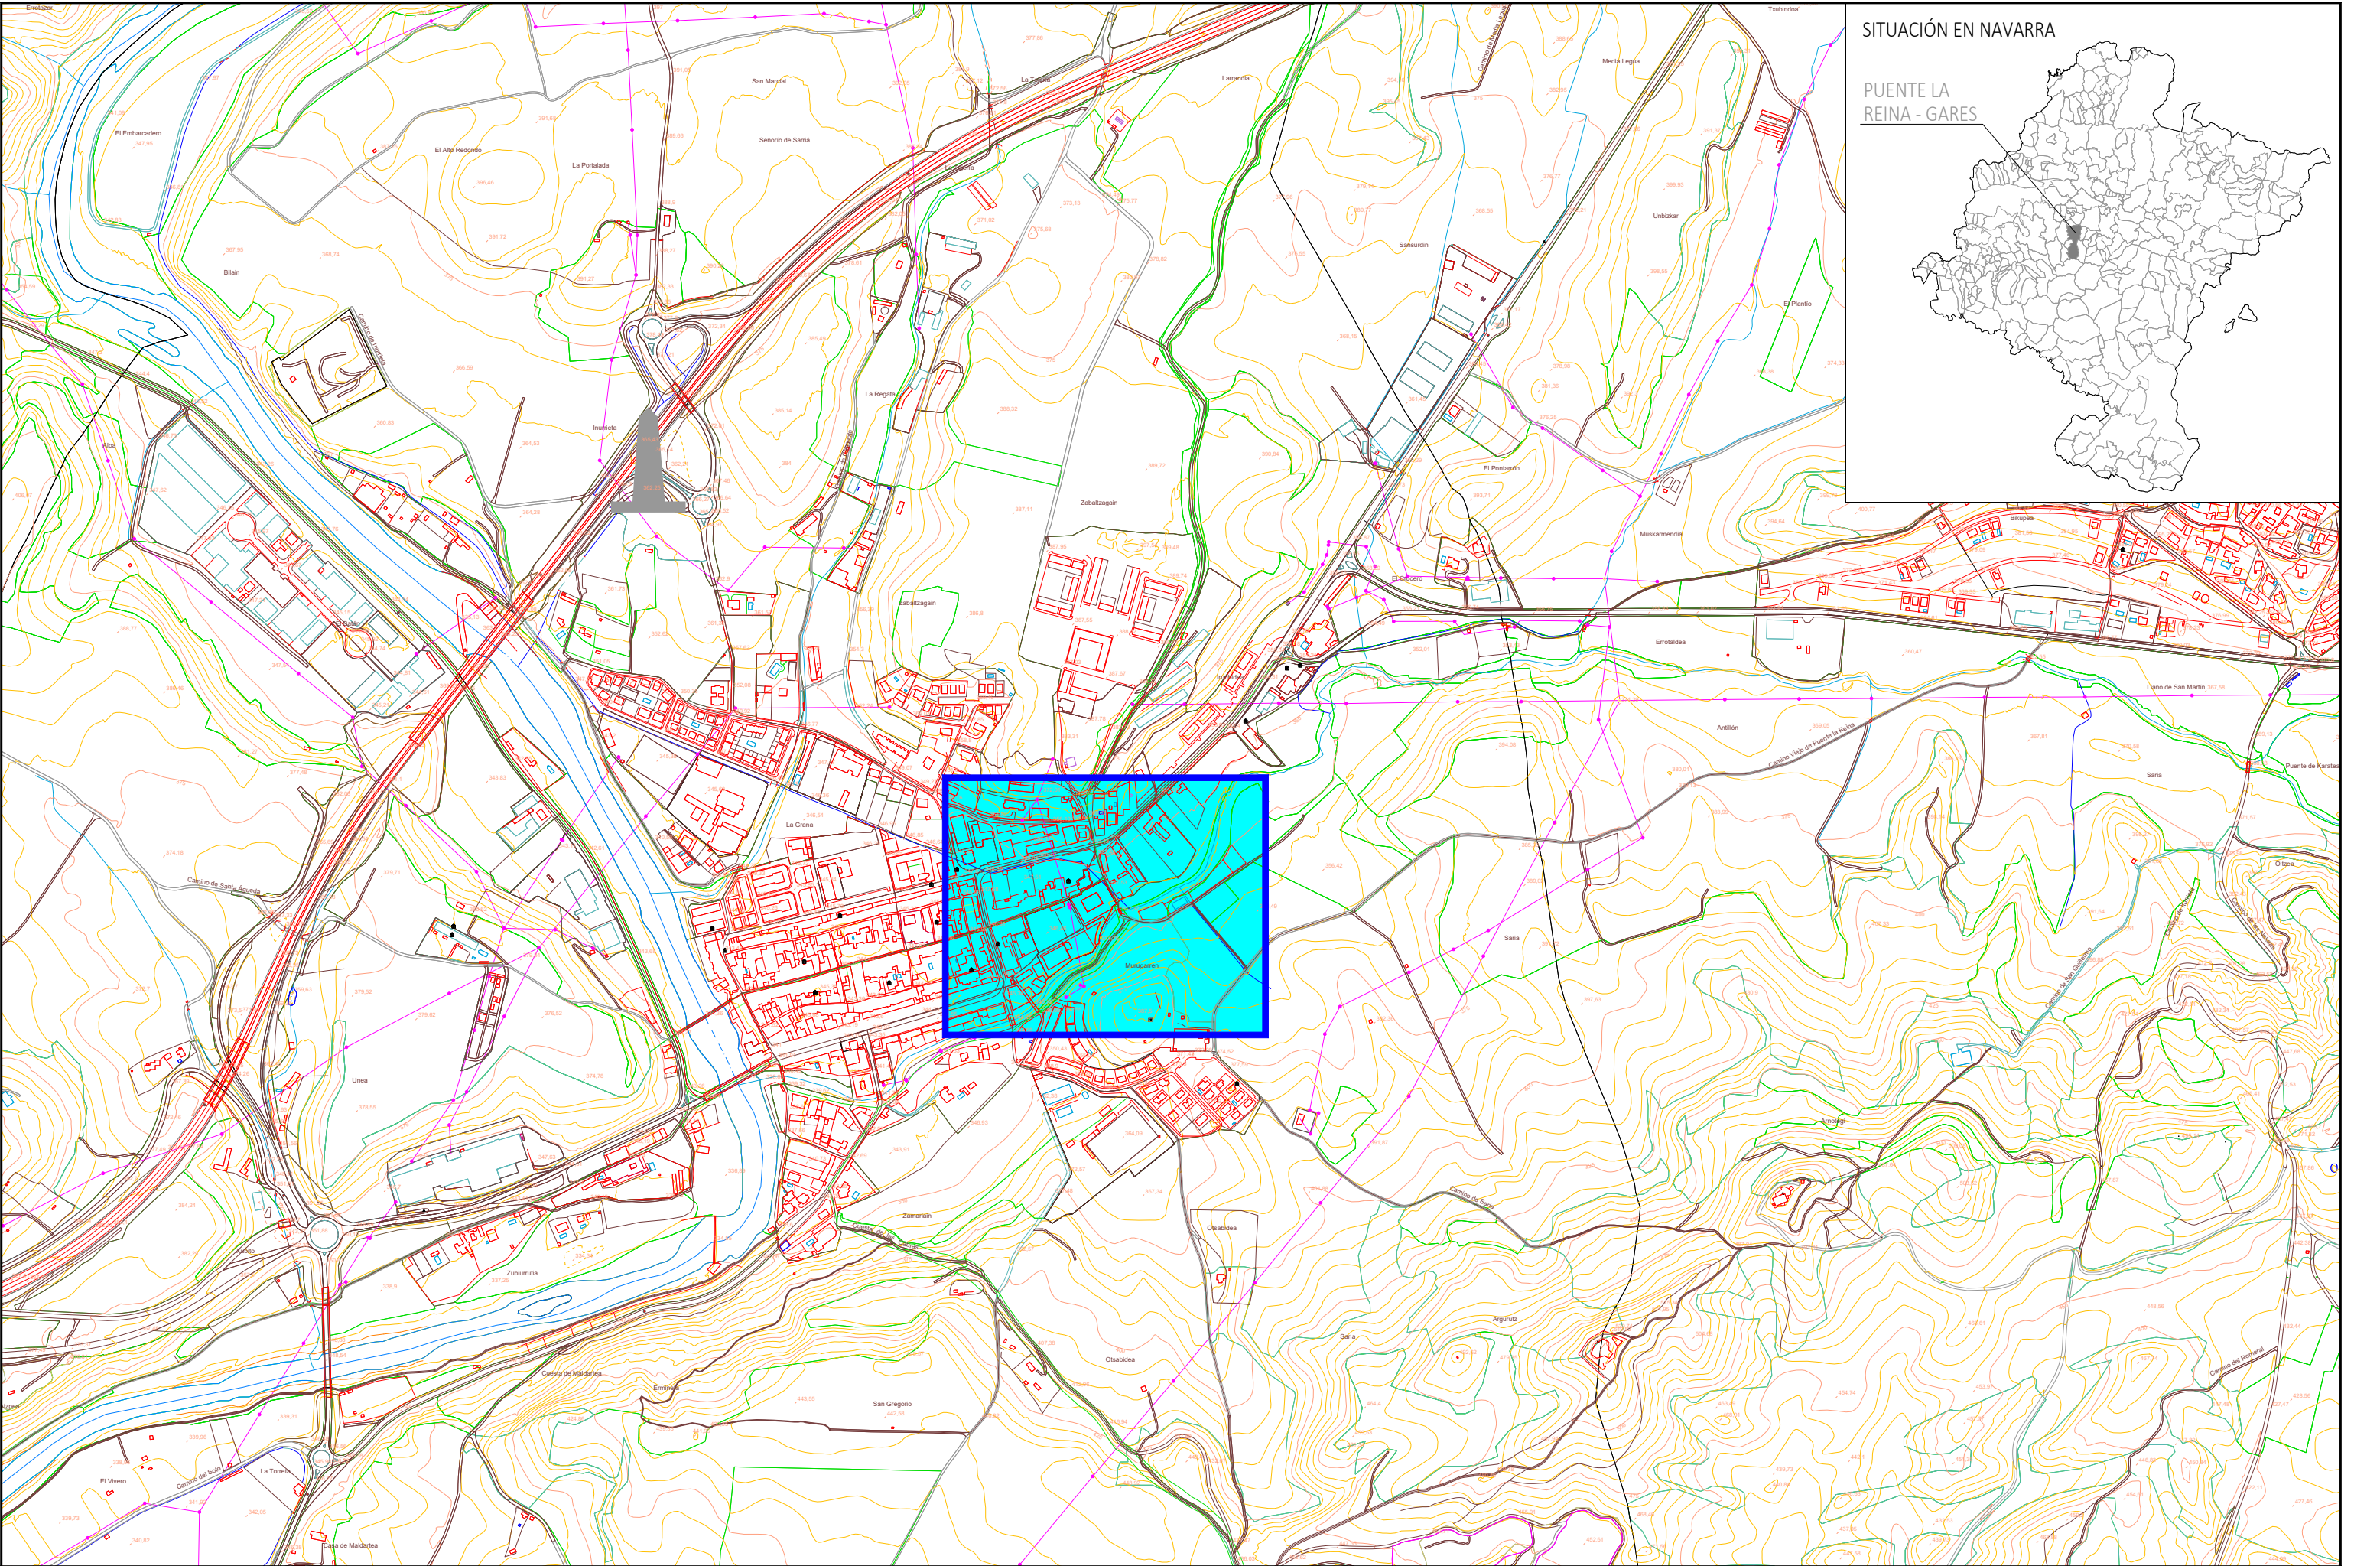


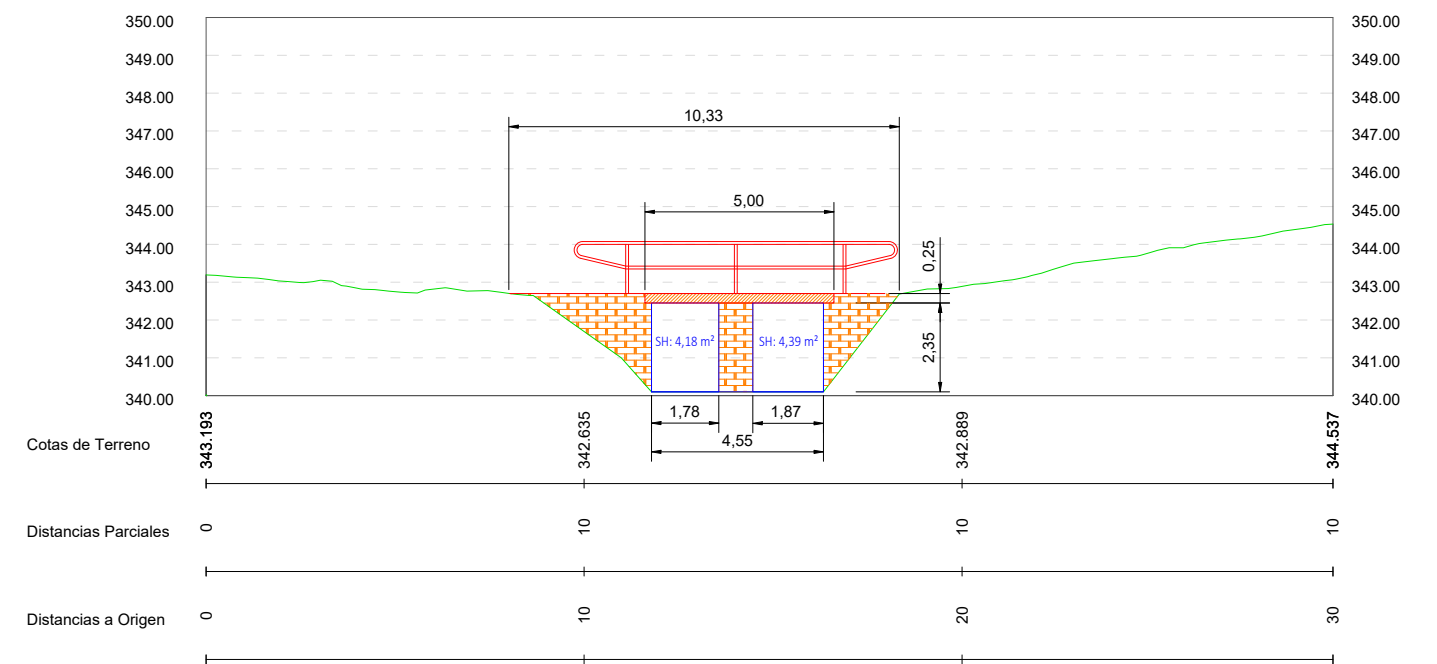

PERFIL PASARELA ACTUAL

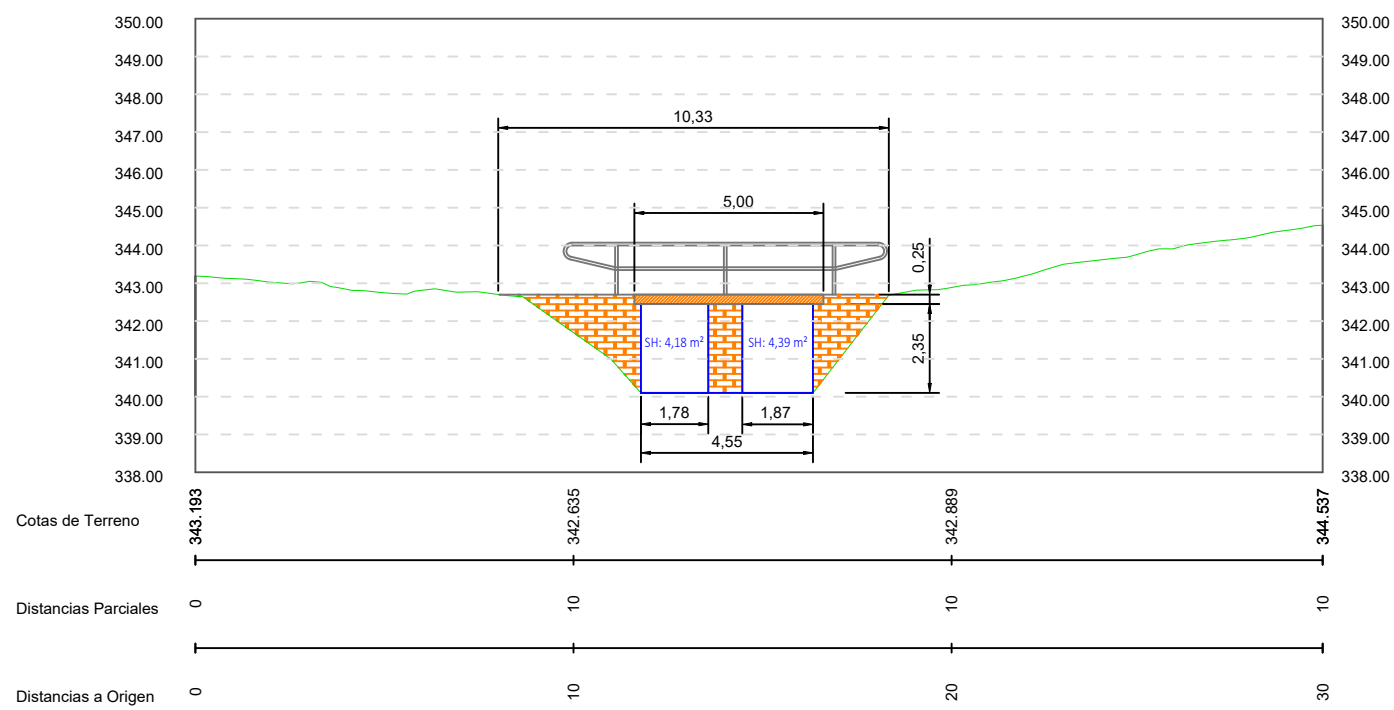


PERFIL PASARELA PROPUESTA

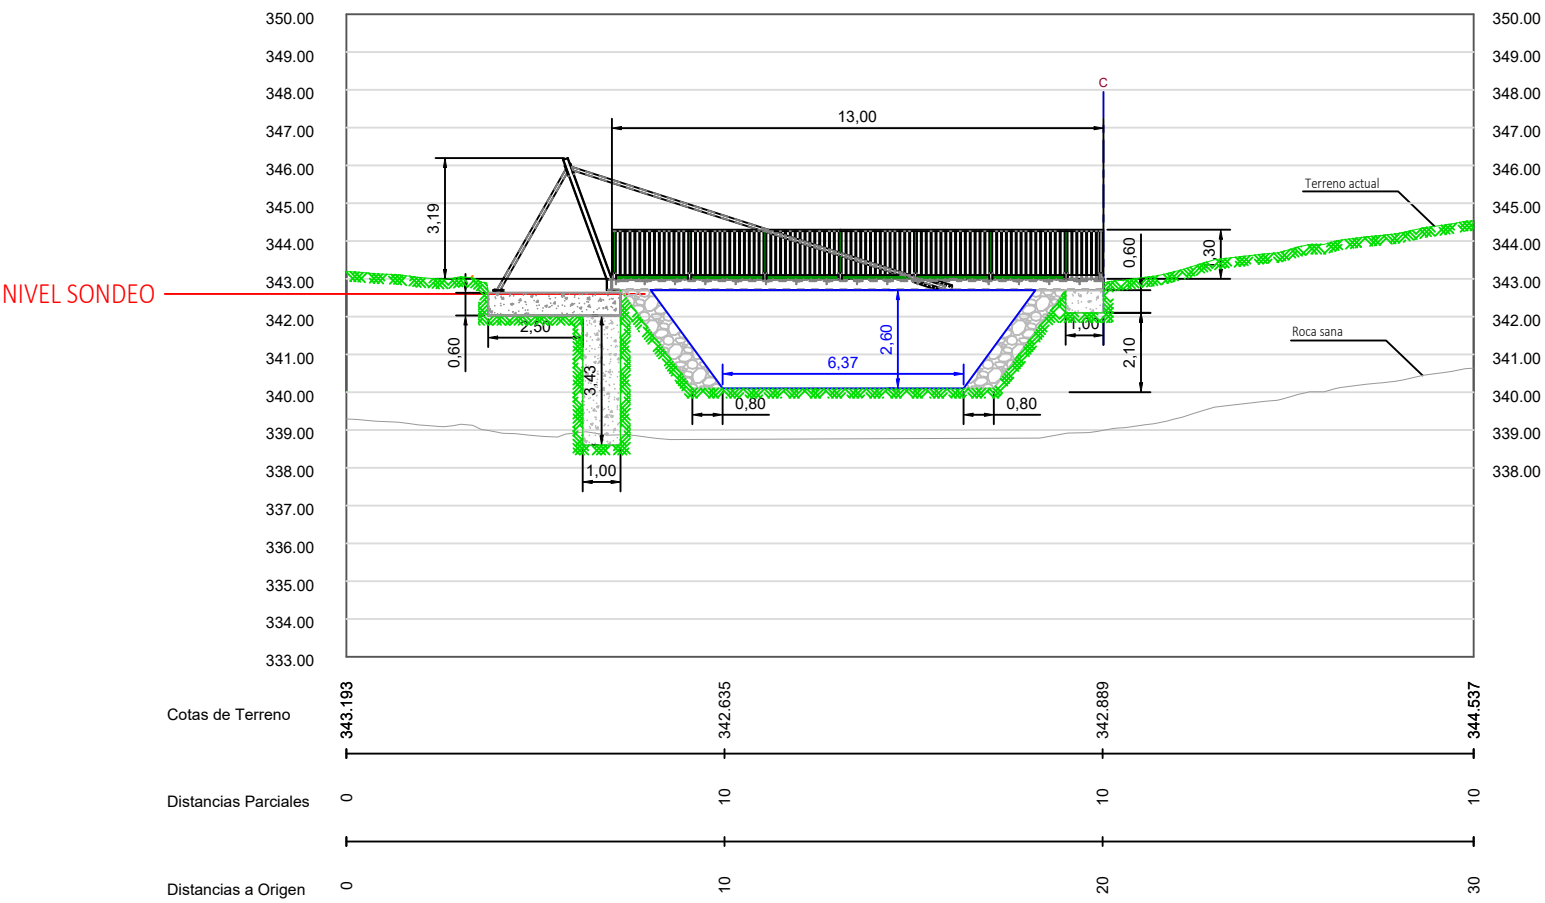






PERFIL NUEVA PASARELA

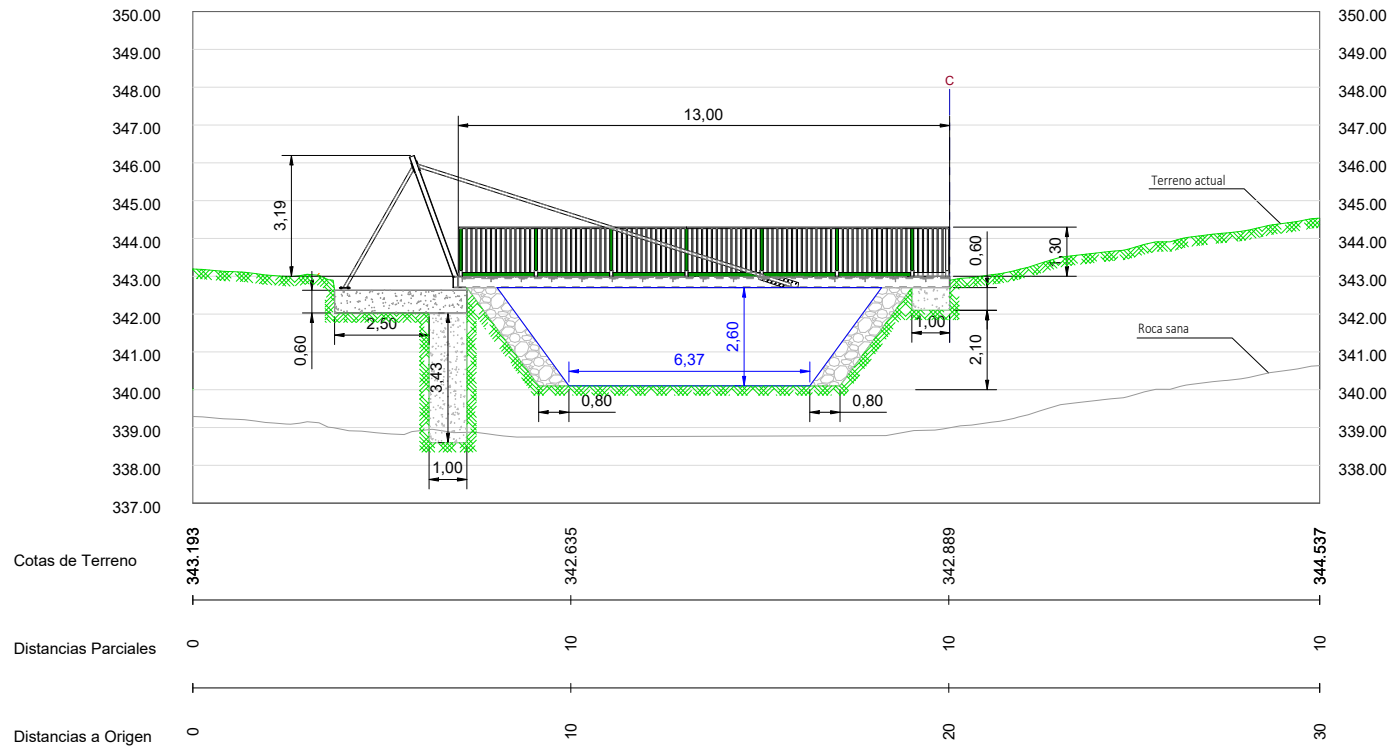


PERFIL PASARELA PROPUESTA

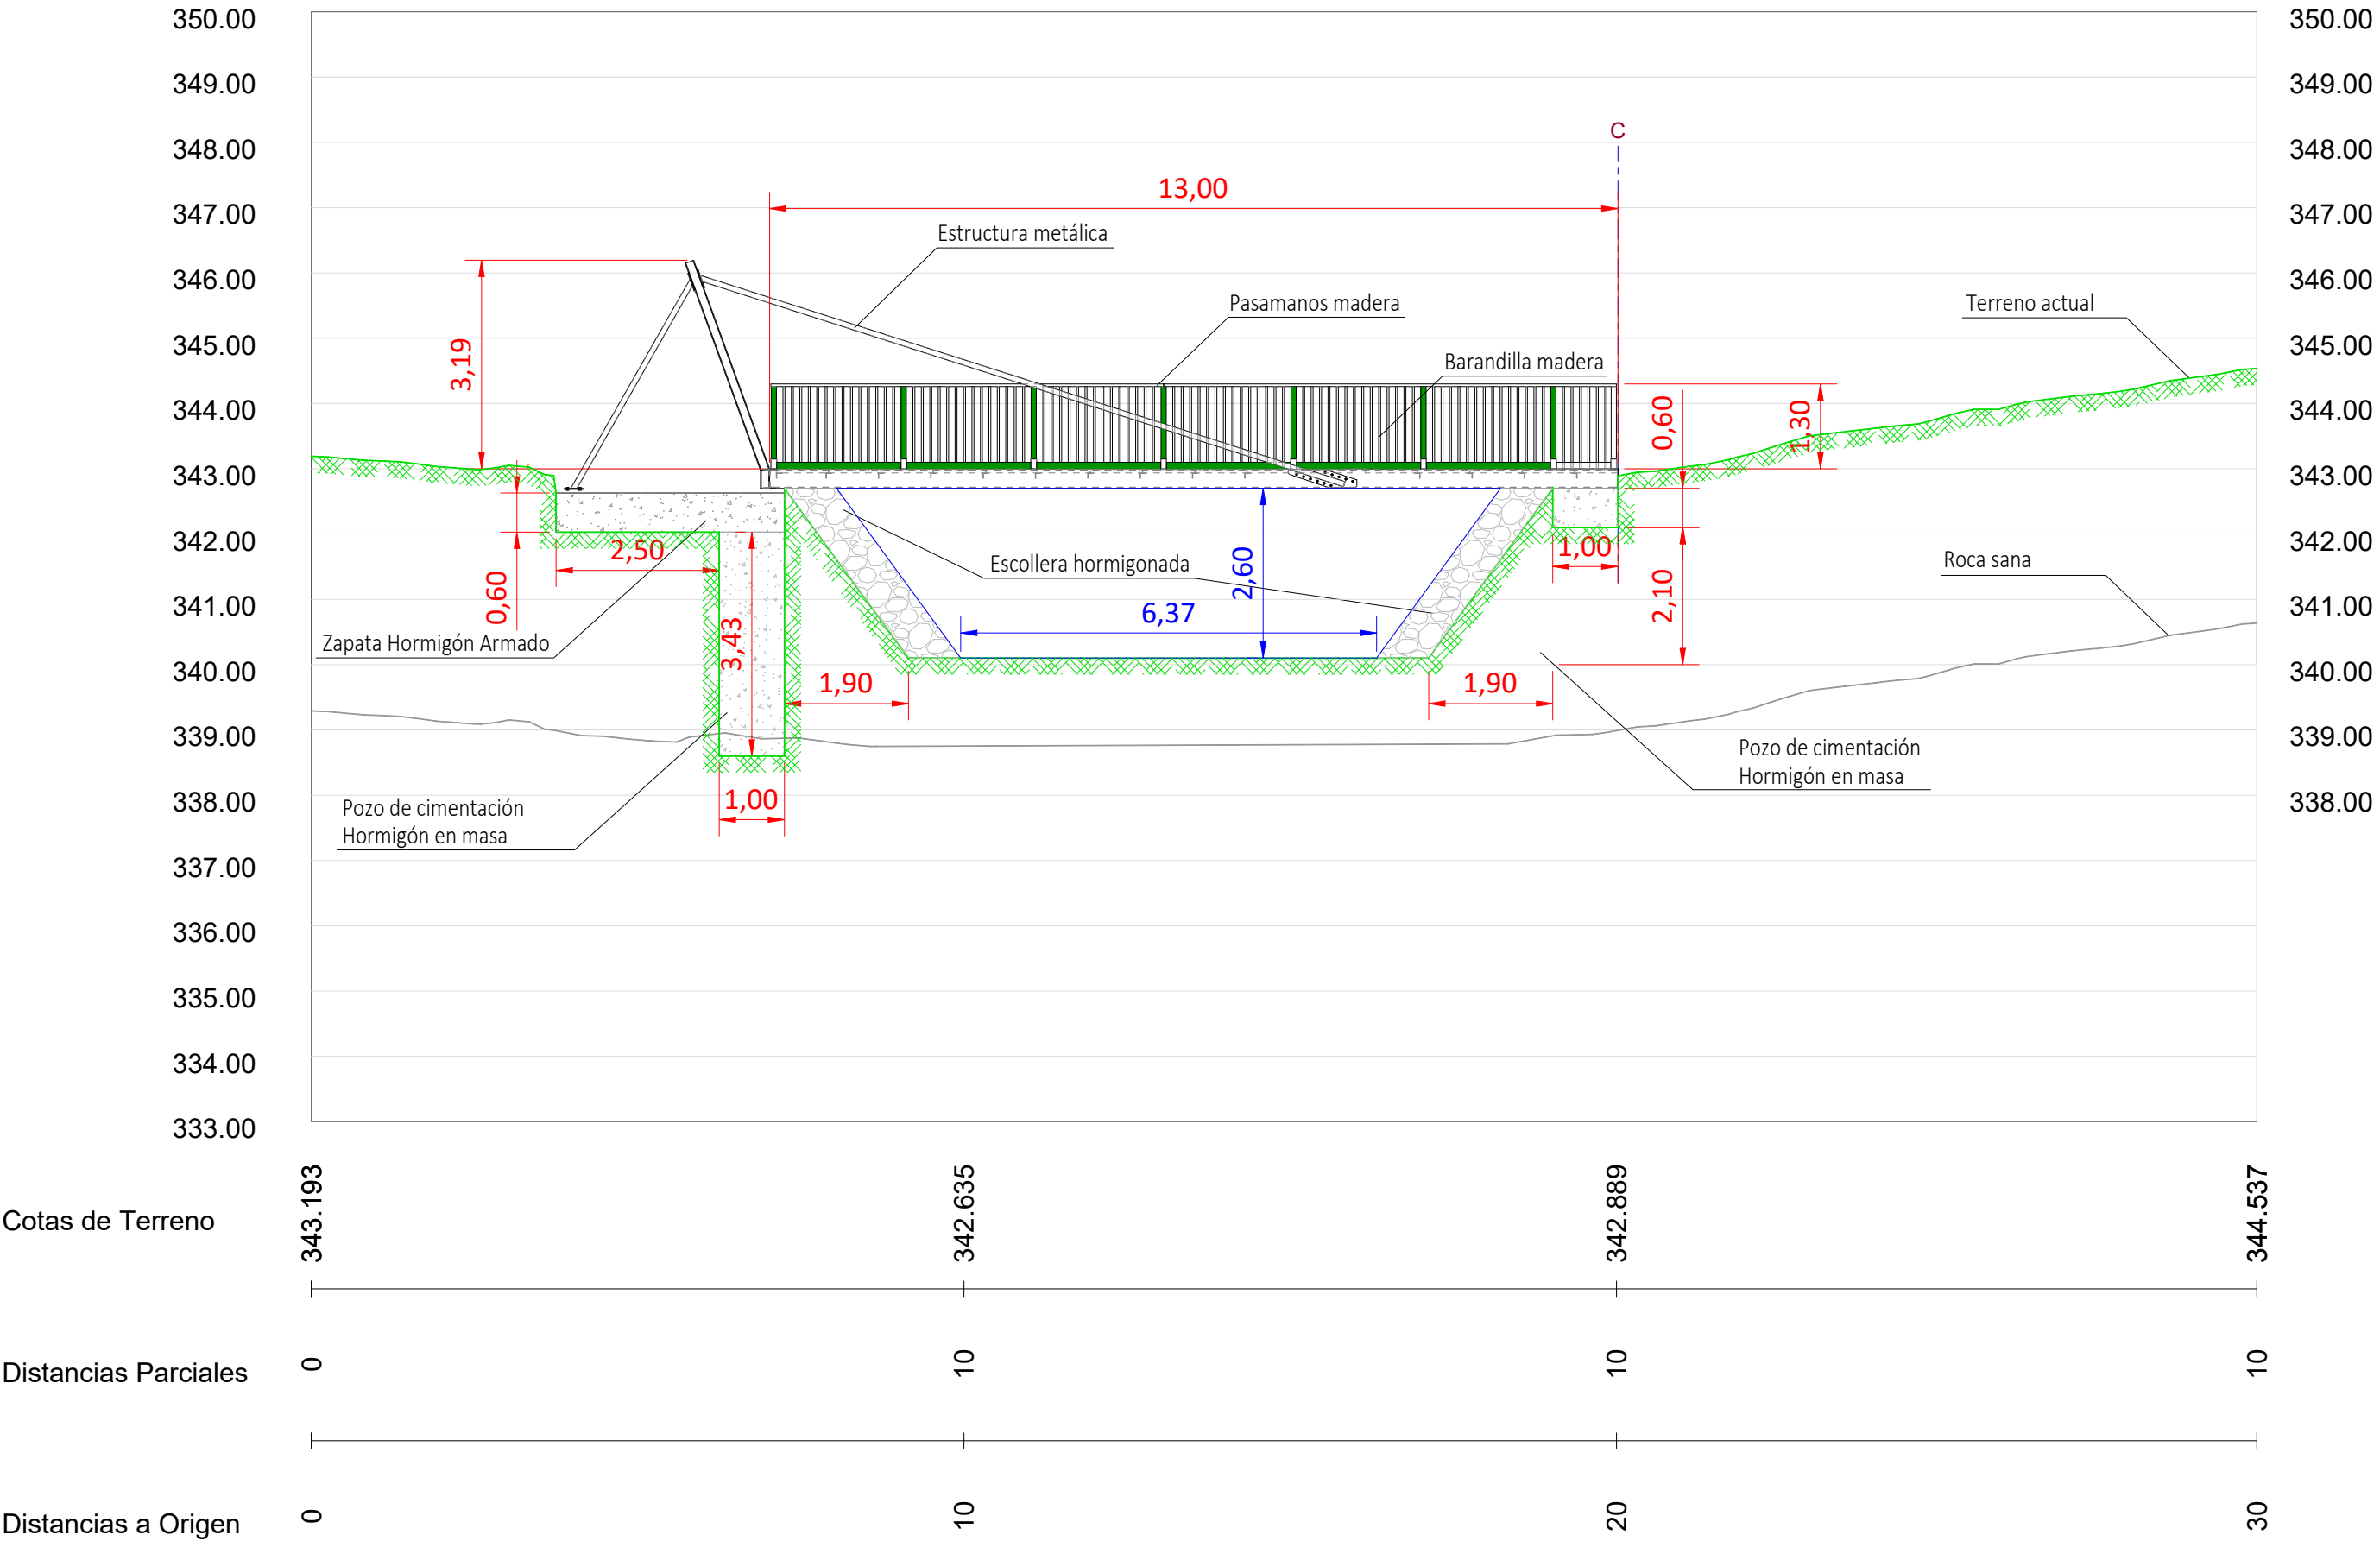



PLANTA

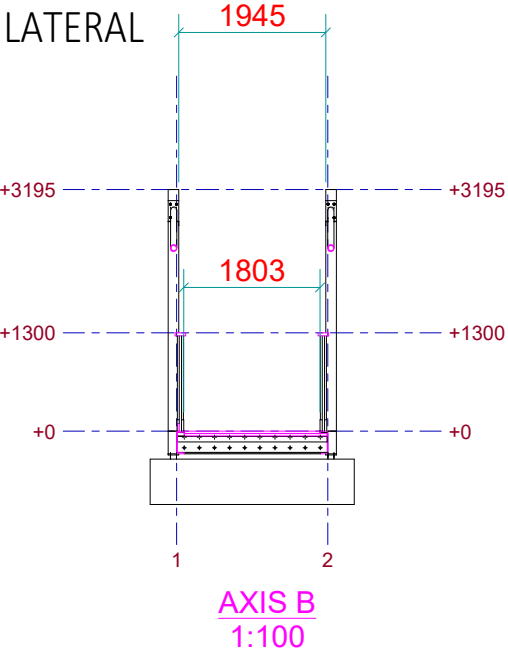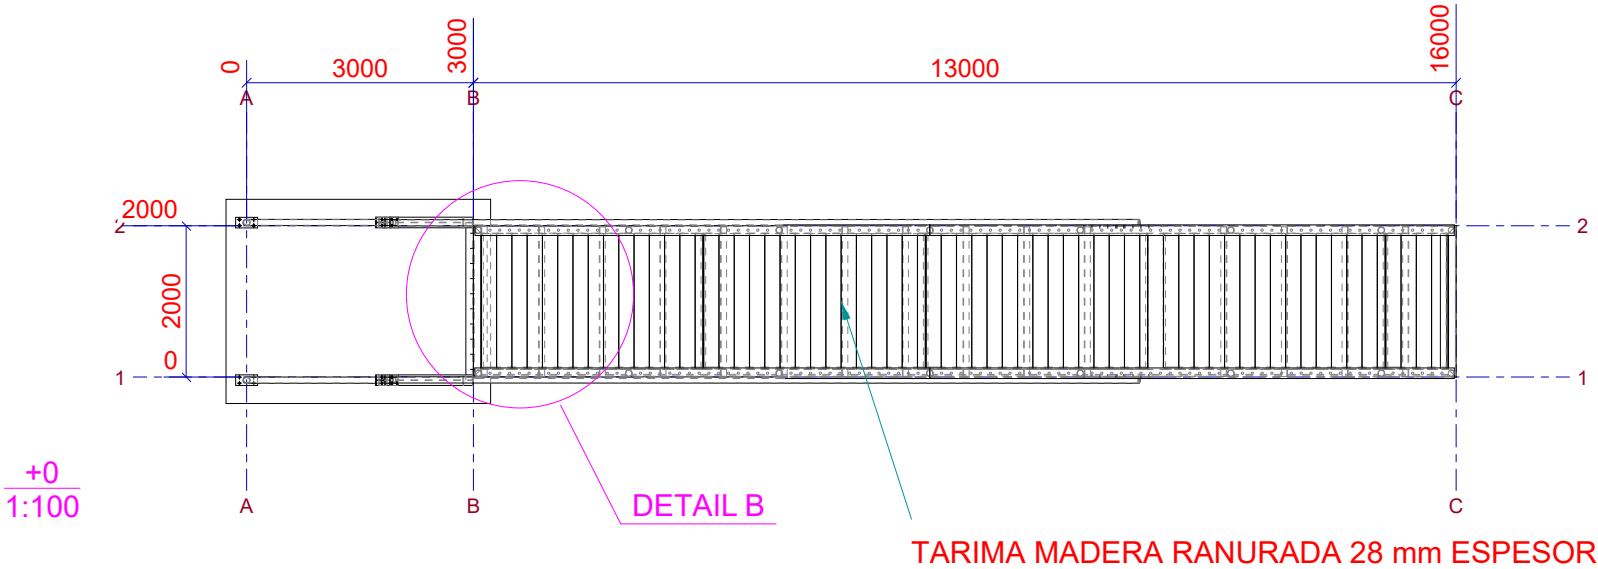




ALZADO

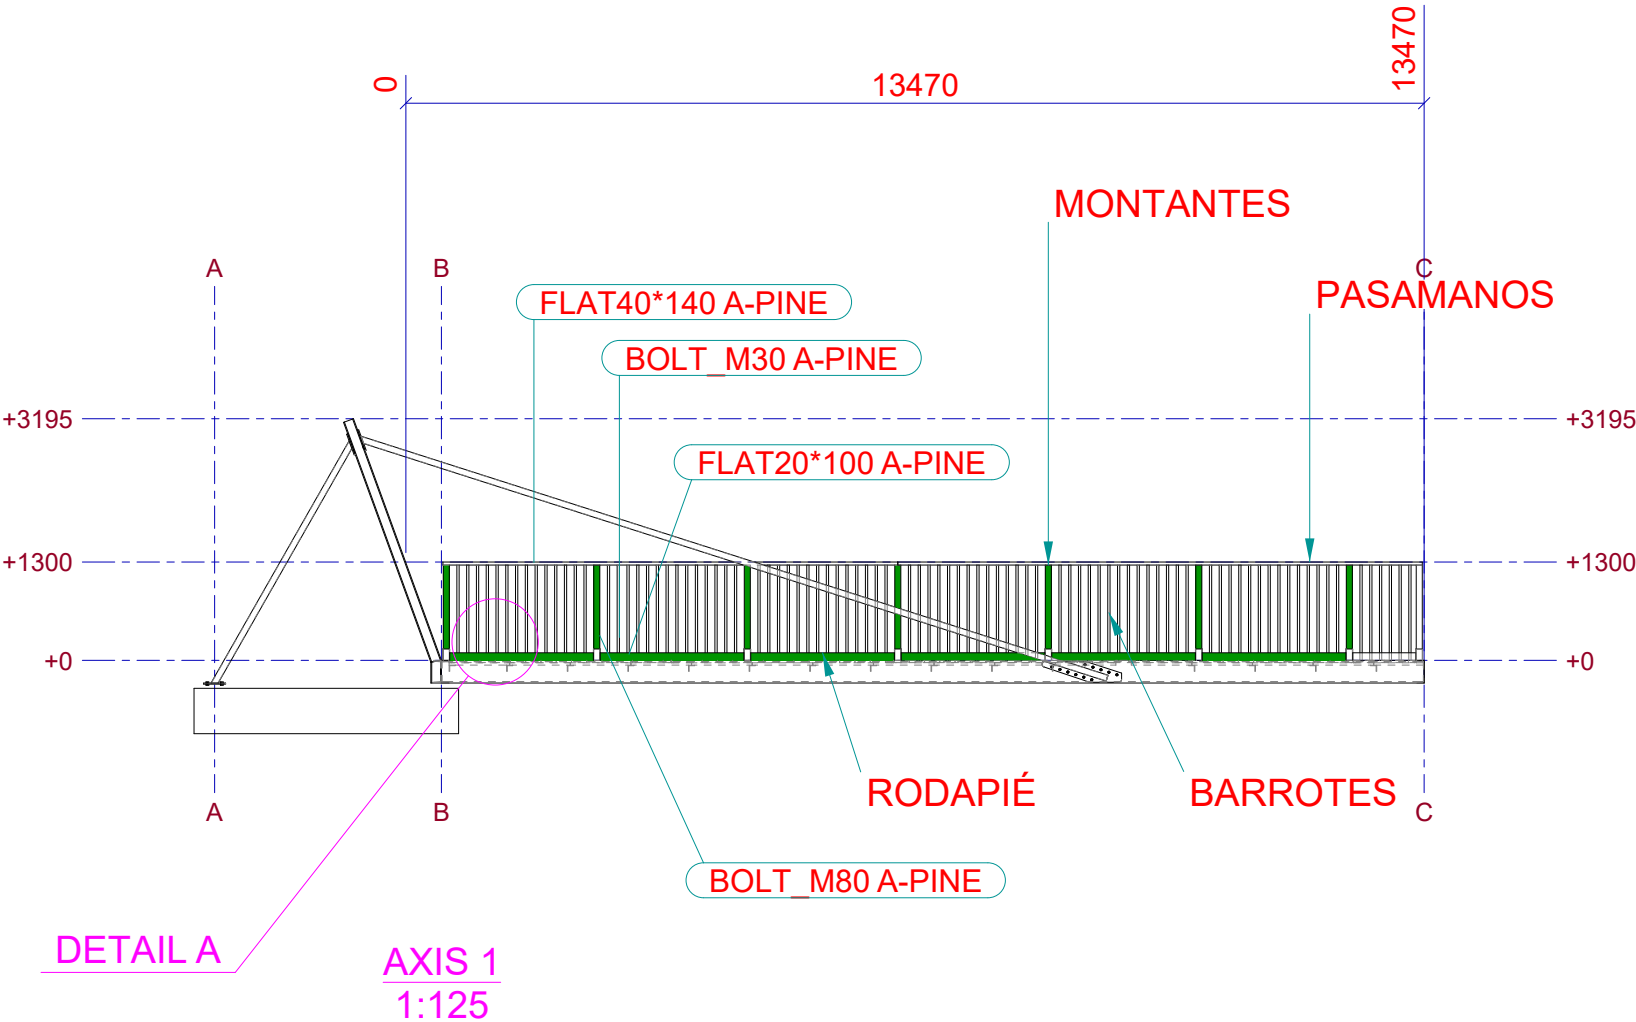

Losa Izquierda

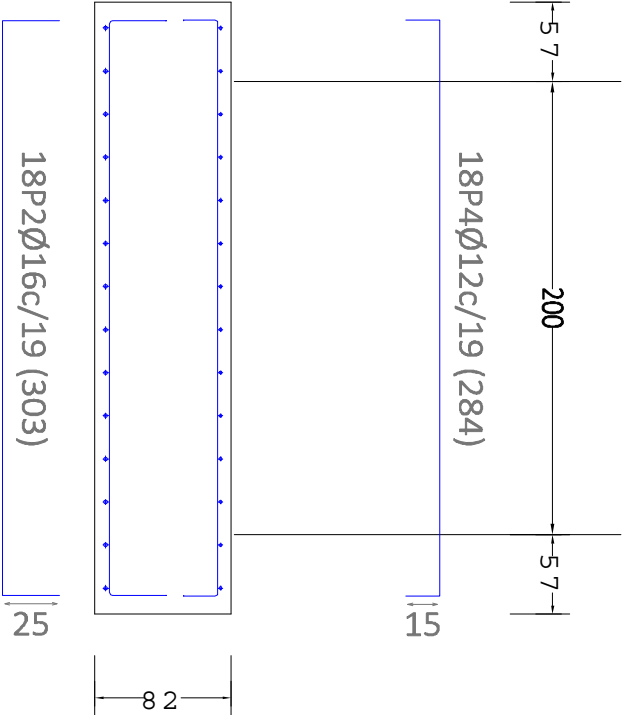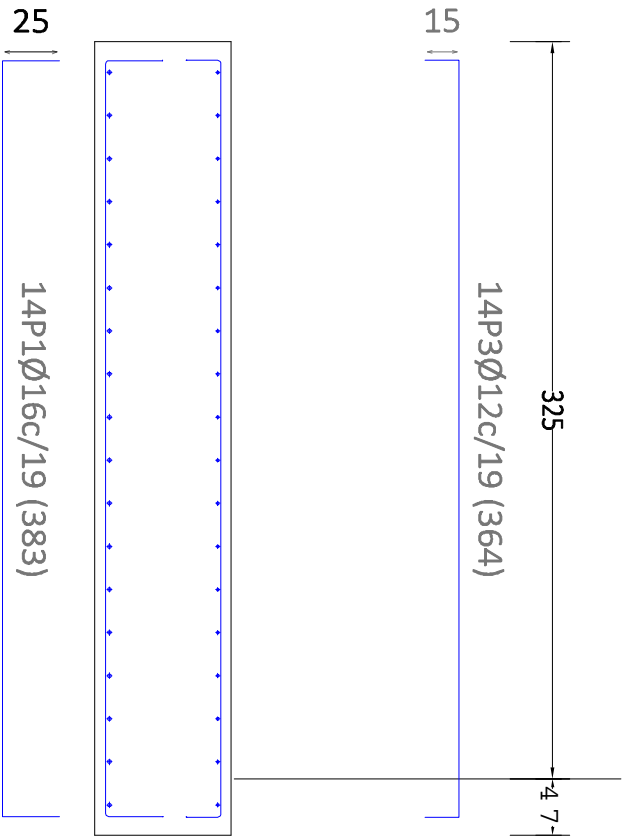

Losa derecha

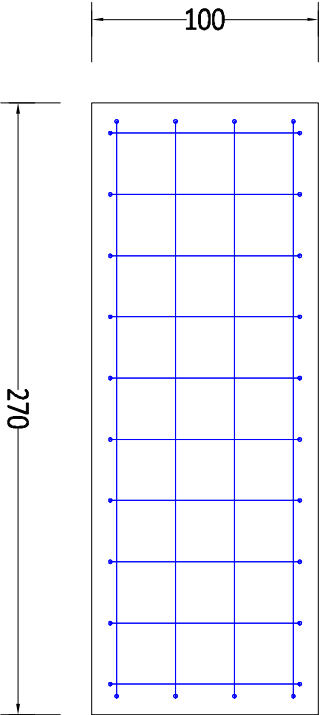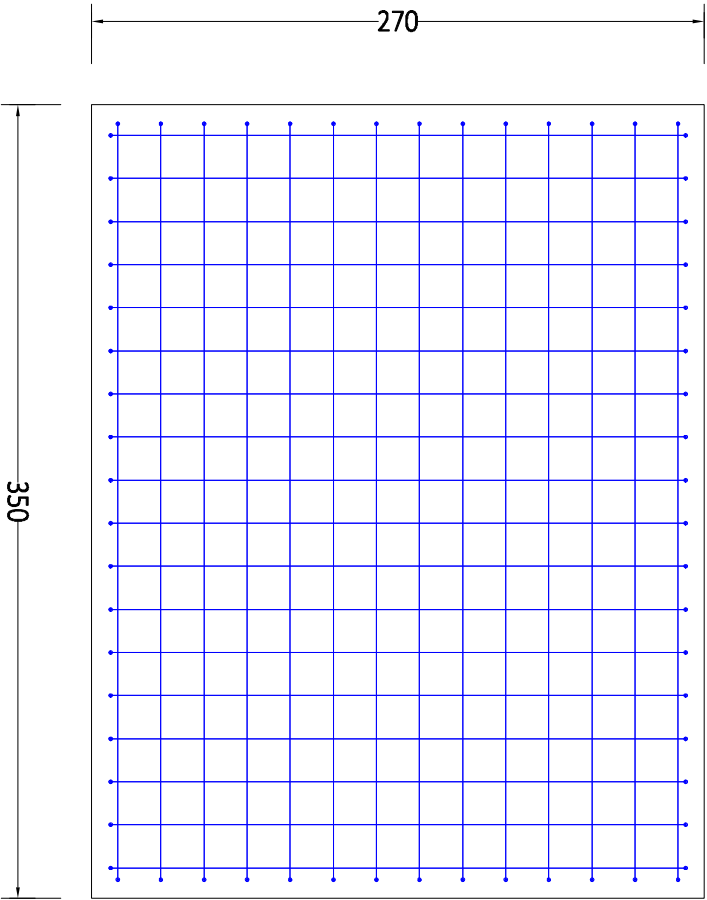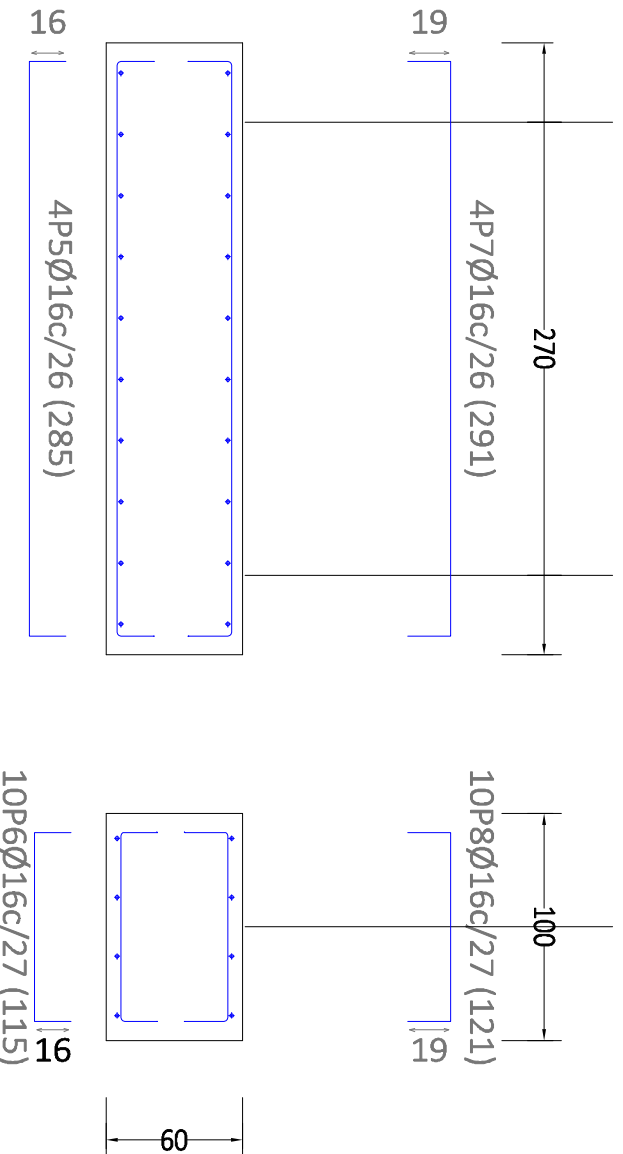

Elemento	Pos.	Diám.	No.	Pat. (cm)	Recta (cm)	Pat. (cm)	Long. (cm)	Total (cm)	Total B 500 S, Ys=1.15 (kg)
Losa izquierda	1	Ø16	14	25	333	25	383	5362	84.6
	2	Ø16	18	25	253	25	303	5454	86.1
	3	Ø12	14	15	334	15	364	5096	45.2
	4	Ø12	18	15	254	15	284	5112	45.4
Total+10%:									287.4
Losa derecha	5	Ø16	4	16	253	16	285	1140	18.0
	6	Ø16	10	16	83	16	115	1150	18.2
	7	Ø16	4	19	253	19	291	1164	18.4
	8	Ø16	10	19	83	19	121	1210	19.1
Total+10%:									81.1
Ø12:									99.6
Ø16:									268.9
Total:									368.5