


022
RADIOLOGIA
49 m2
SALA ORTOPANTO

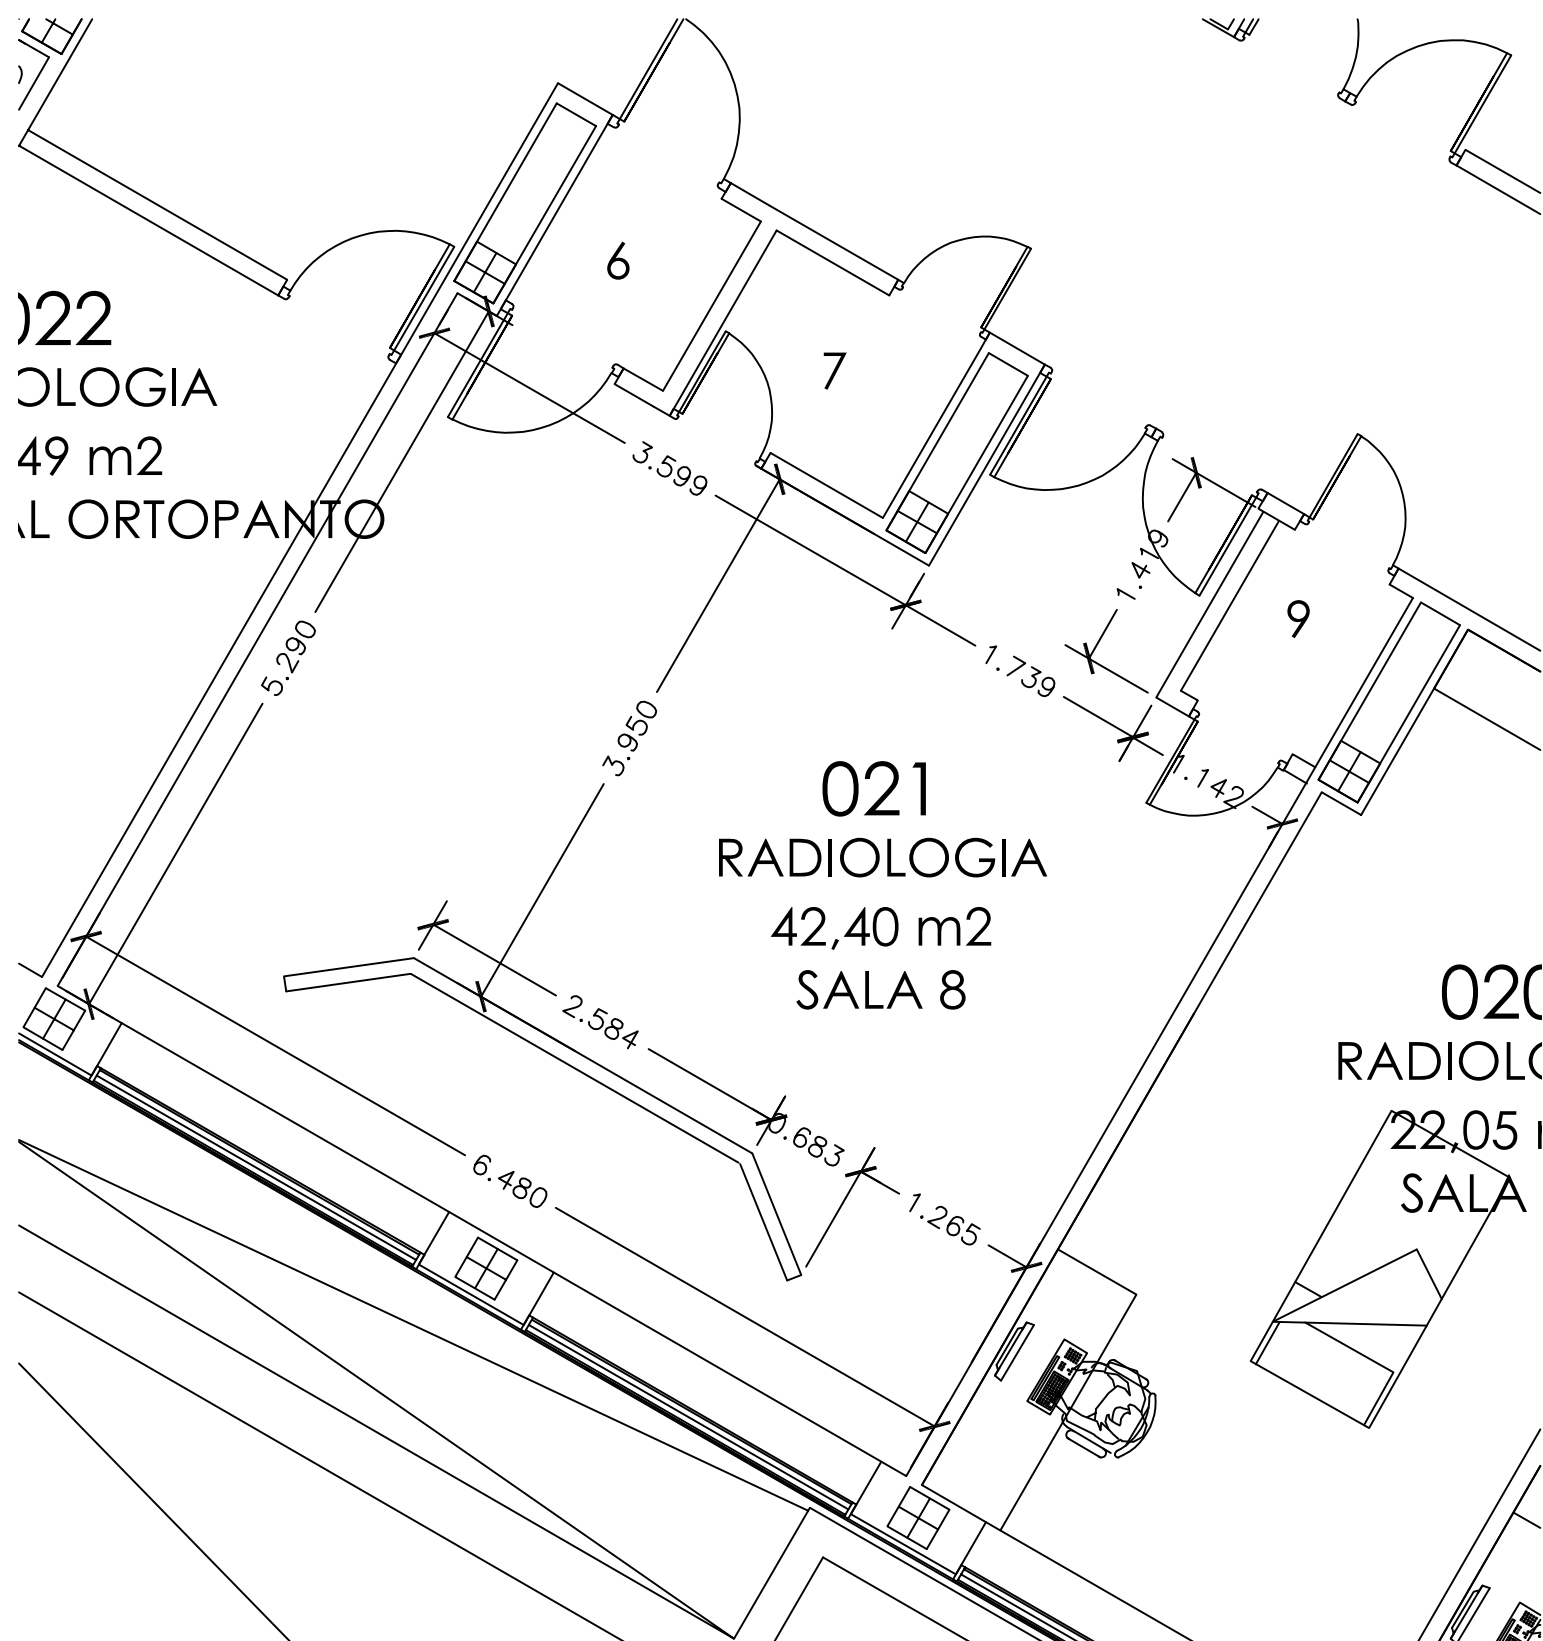

021
RADIOLOGIA
42,40 m2
SALA 8

020
RADIOLOGIA
22,05 m2
SALA