



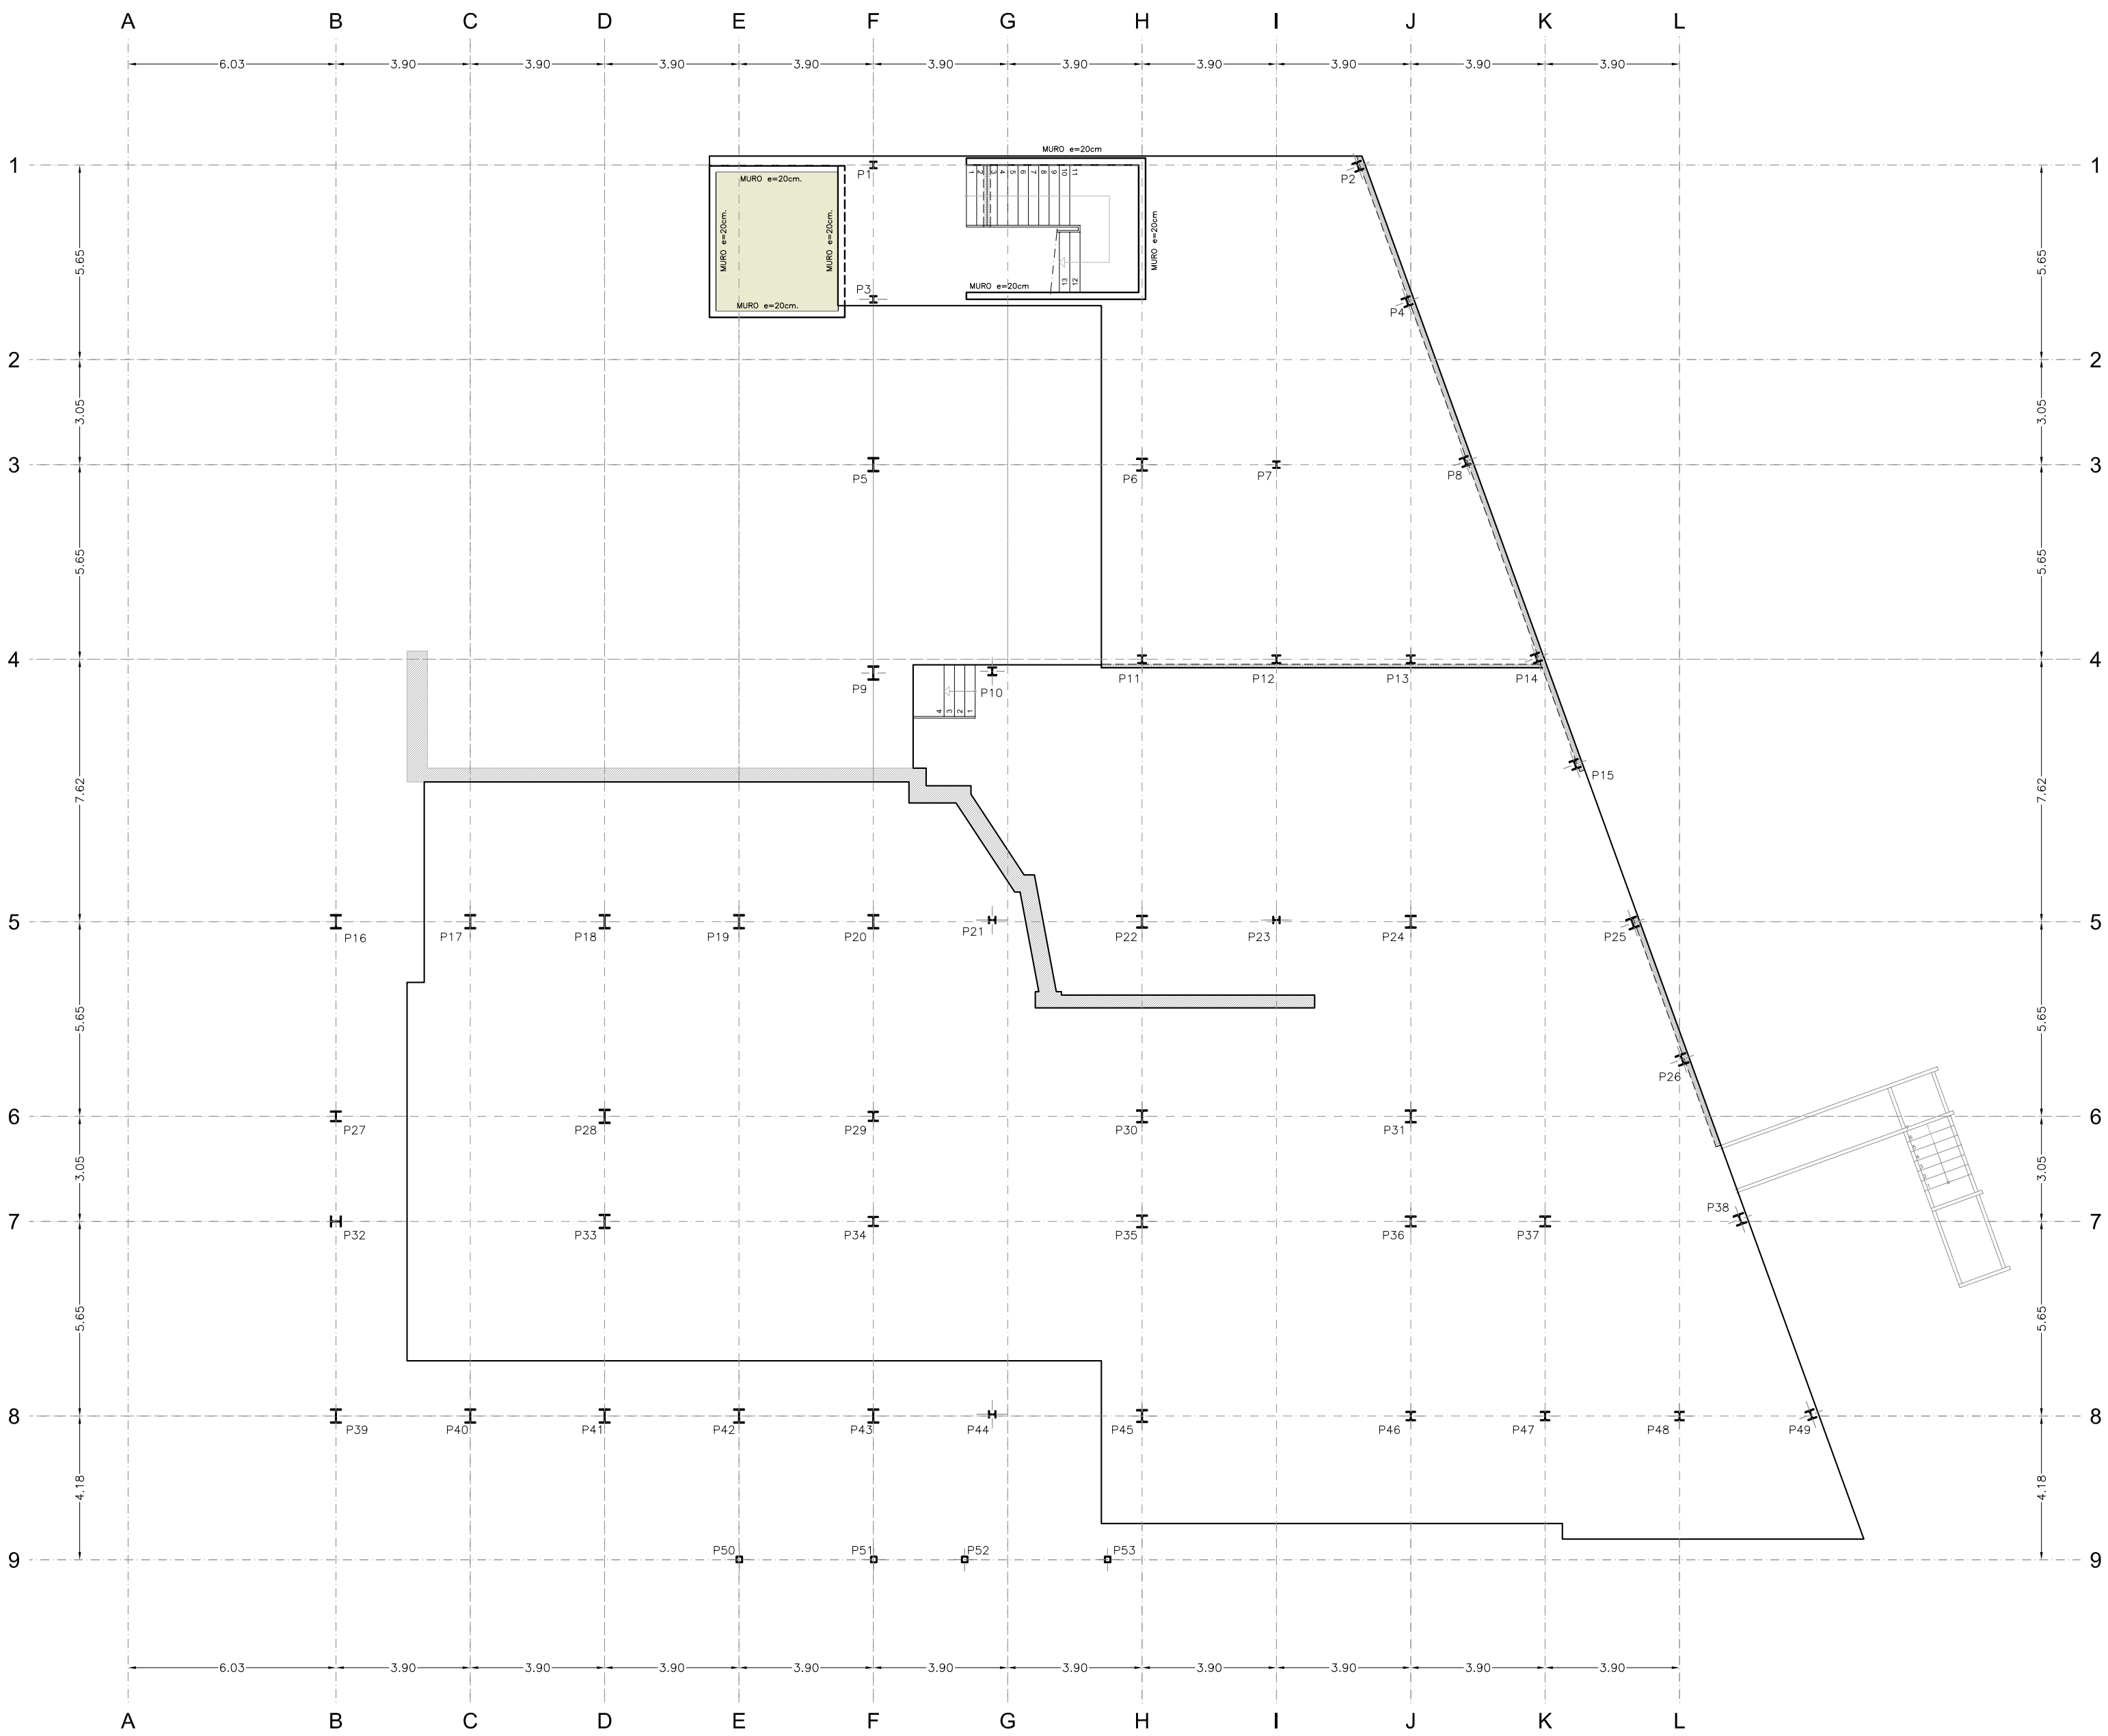


PLANTA SOTANO. (NIVELES -3.87/-4.60)
SOLERA ESPESOR 15cm
ARMADURA BASE MALLA #10x10x08
E(A1) 1:25
E(A3) 1:50

	P1=P3	P2=P4=P8=P14 P49	P5	P6	P7	P9=P16=P17 P18=P19=P20 P39=P40=P41 P42=P43	P10=P11=P12 P13	P15	P21=P23=P44	P22=P24=P30 P31=P35	P25=P26=P38	P27	P28=P33	P29=P34	P32	P36=P37	P45	P46=P47=P48	P50=P51=P52 P53	PM1=PM2=PM3=PM4 PM5=PM6=PM7=PM8 PM9=PM10=PM11 PM12=PM13=PM14 PM15=PM16=PM17 PM18=PM19=PM20 PM21
PLANTA CUBIERTA																				
PLANTA SEGUNDA/ TERCERA CUARTA Y QUINTA	HEB-180			HEB-300	HEB-300															
PLANTA PRIMERA	HEB-200	HEB-240		HEB-400	HEB-300	HEB-200	HEB-400	HEB-200		HEB-200	HEB-340	HEB-240				HEB-240	HEB-360	HEB-240	Ø170x8	
PLANTA BAJA	HEB-200	HEB-260		HEB-400	HEB-300	HEB-200	HEB-400	HEB-240	HEB-260	HEB-200	HEB-340	HEB-300	HEB-300	HEB-400	HEB-280	HEB-300	HEB-300	HEB-360	HEB-260	Ø170x8
SÓTANO	HEB-200	HEB-260		HEB-400	HEB-360	HEB-200	HEB-400	HEB-240	HEB-260	HEB-200	HEB-360	HEB-300	HEB-300	HEB-400	HEB-280	HEB-300	HEB-300	HEB-360	HEB-260	Ø170x8

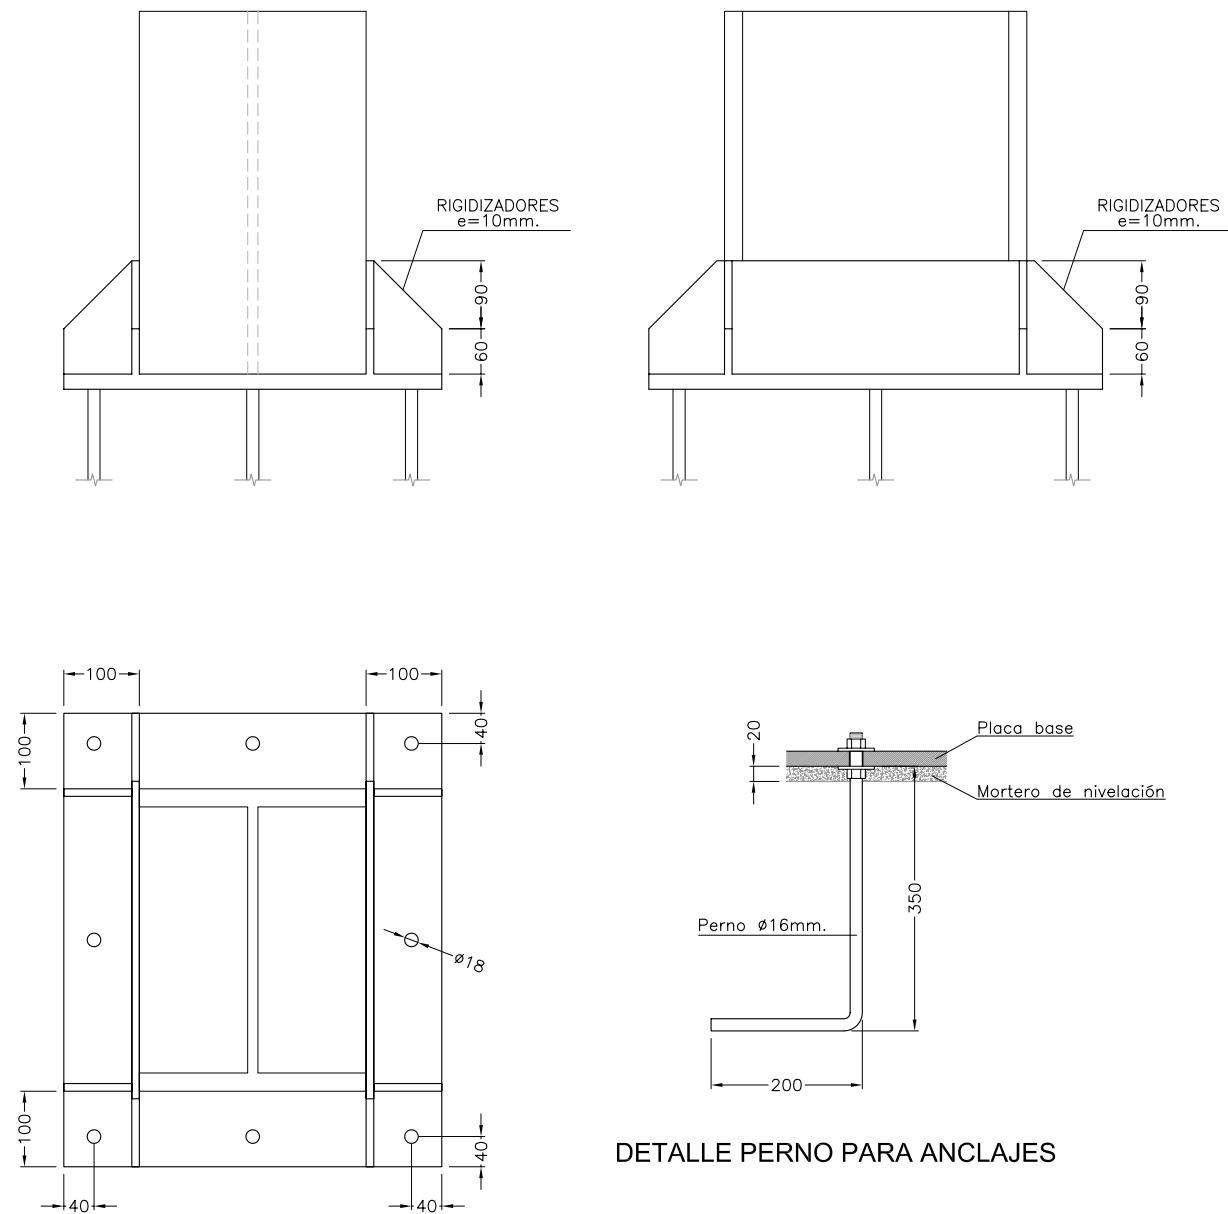


Espeor placa base: 20 mm

PLACA DE ANCLAJE TIPO I
SON 46 UDS (P1,P2,P3,P4,P5,P6,P7,P8,P9,P10,P11,P12,P13,P14,P15,P17,P18
P19,P20,P21,P22,P23,P24,P25,P26,P28,P29,P30,P31,P33,P34,P35,P36,P37,P38
P40,P41,P42,P43,P44,P45,P46,P47,P48,P49)
E(A1) 1:25
E(A3) 1:50

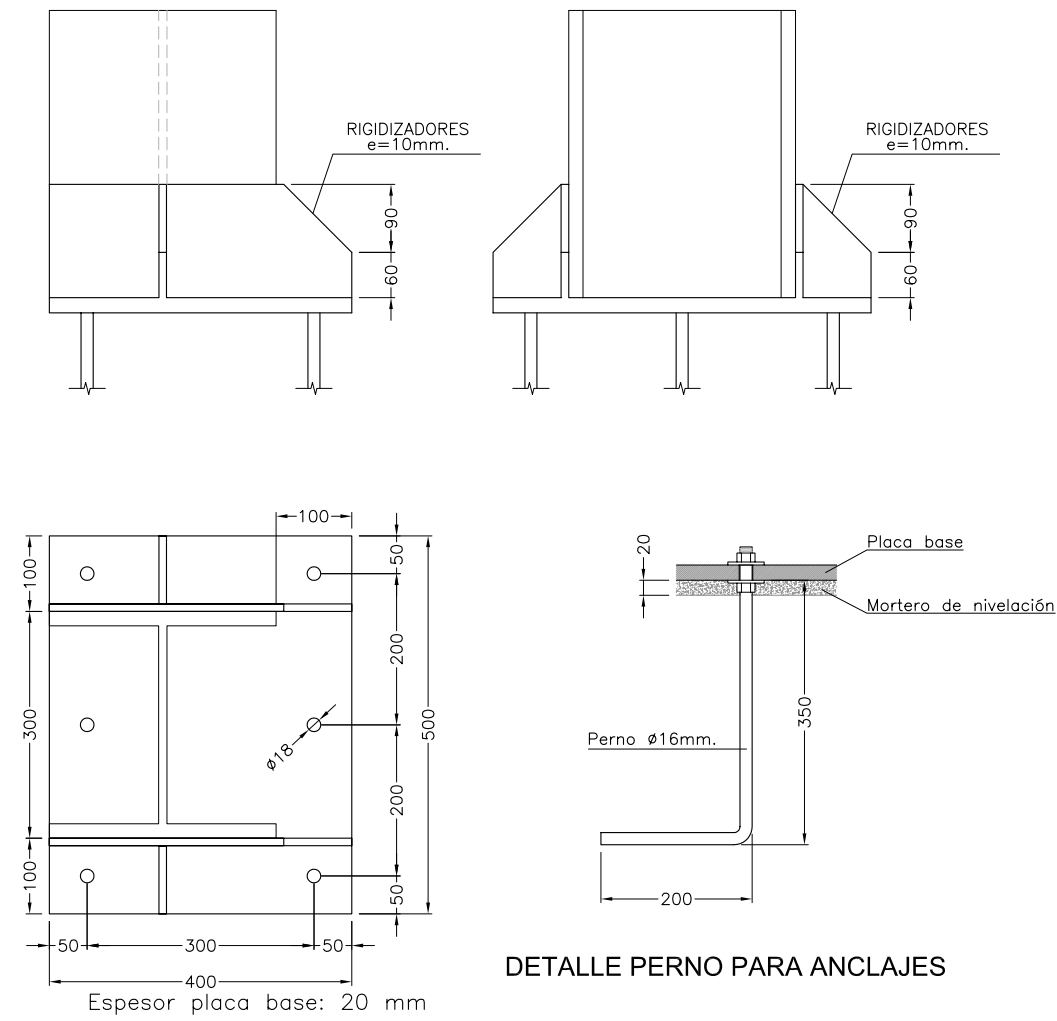


PLACA DE ANCLAJE TIPO III
ES 1 UAD (P27)
E(A1) 1:25
E(A3) 1:50

PILAR	SOLICITACIONES ESTIMADAS PARA FUTURA AMPLIACIÓN
P23	30 T
P14, P16, P39, P49 y P53	45 T
P2, P25, P44, P52 y PILARES SOBRE VIGA ARMADA EXTREMA	50 T
P21, P47 y P48	65 T
P10, P11, P12, P13 y PILARES SOBRE VIGAS ARMADAS INTERIORES	75 T
P7, P17, P18, P37, P40, P41 y P42	80 T
P4, P26 y P46	90 T
P8, P19, P36 y P38	110 T
P22 y P24	120 T
P43	130 T
P20	150 T
P9, P30, P31, P35 y P45	175 T

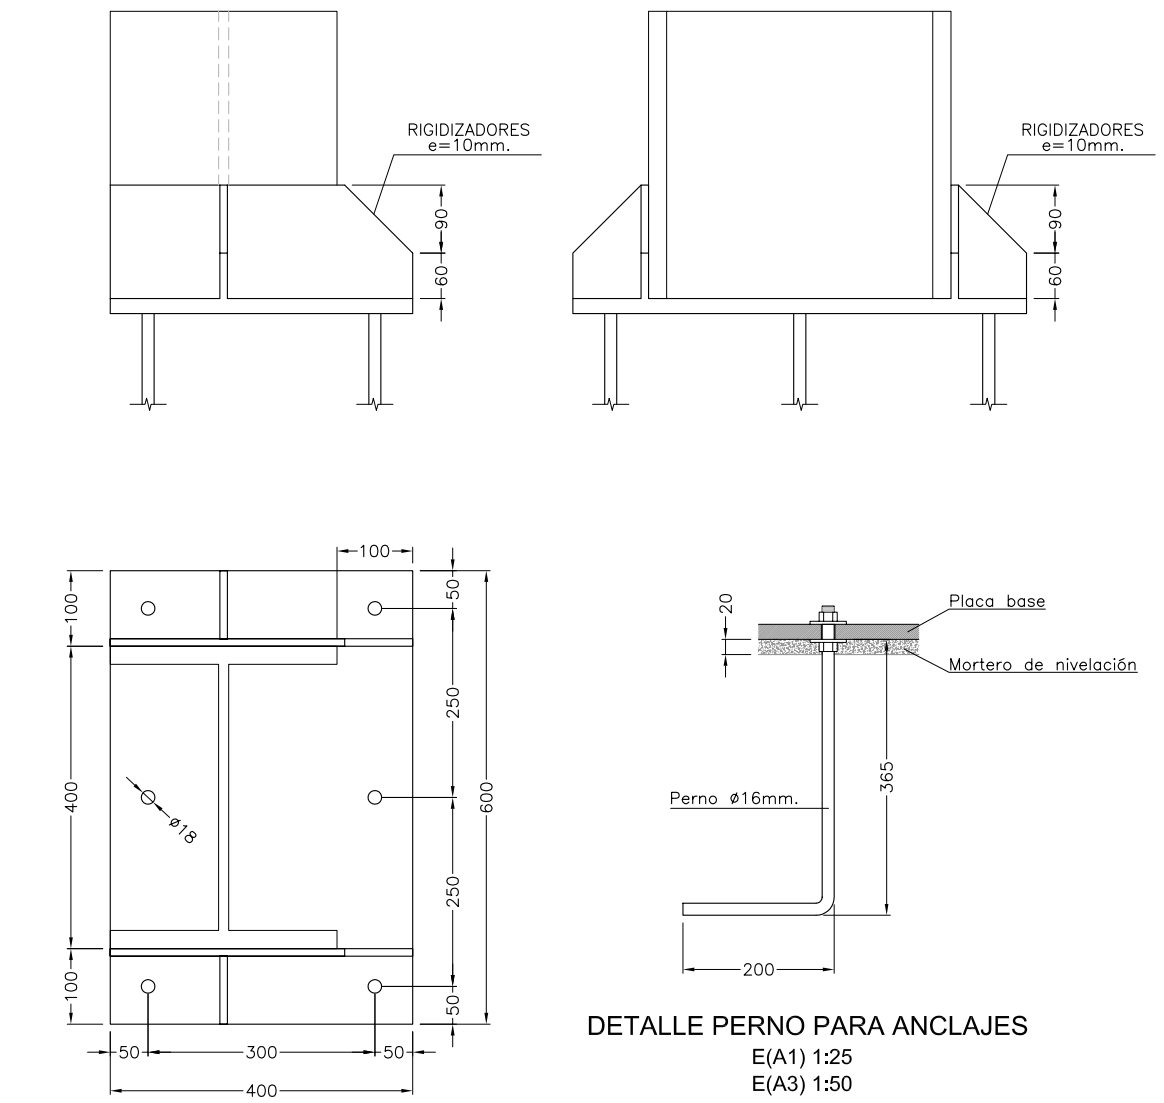


Espeor placa base: 20 mm

PLACA DE ANCLAJE TIPO II
SON 2 UDS (P16,P39)
E(A1) 1:25
E(A3) 1:50

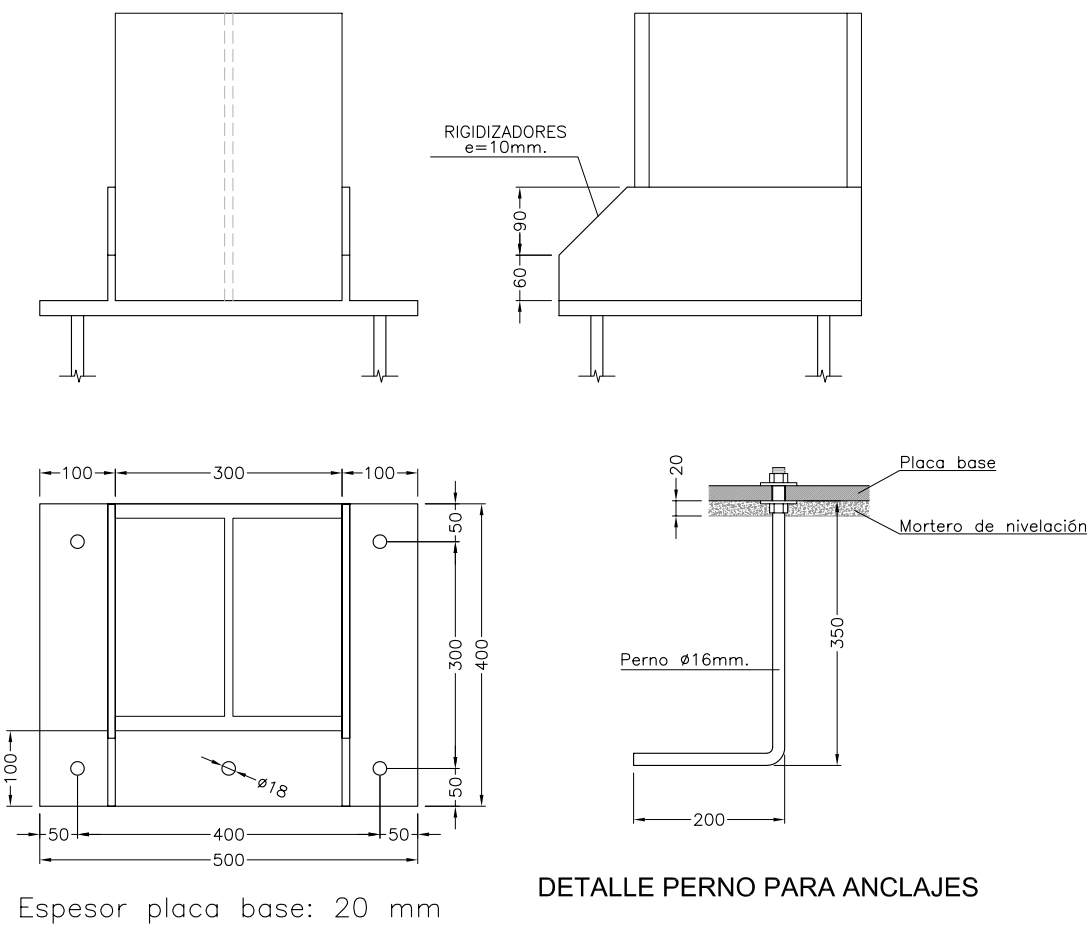

Espeor placa base: 20 mm

PLACA DE ANCLAJE TIPO IV
ES 1 UAD (P32)
E(A1) 1:25
E(A3) 1:50

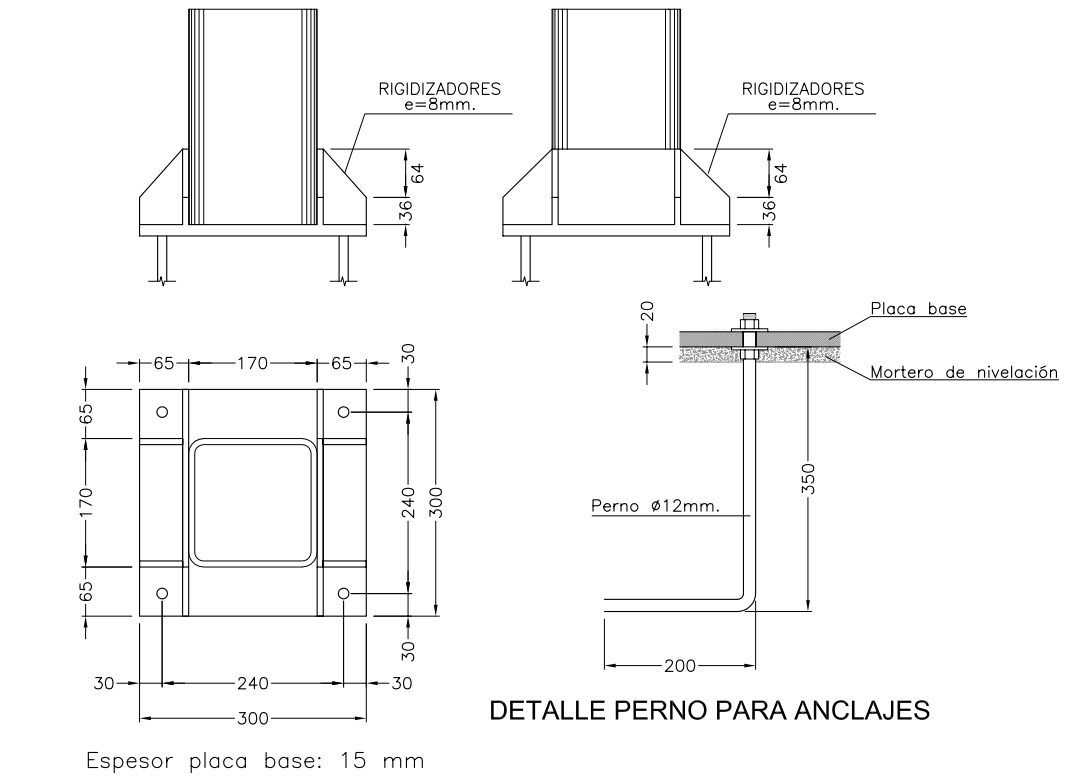

PLACA DE ANCLAJE TIPO V
SON 4 UDS (P50,P51,P52,P53)
E(A1) 1:25
E(A3) 1:50